PHASE 2 - SEASHELL COMPLEX

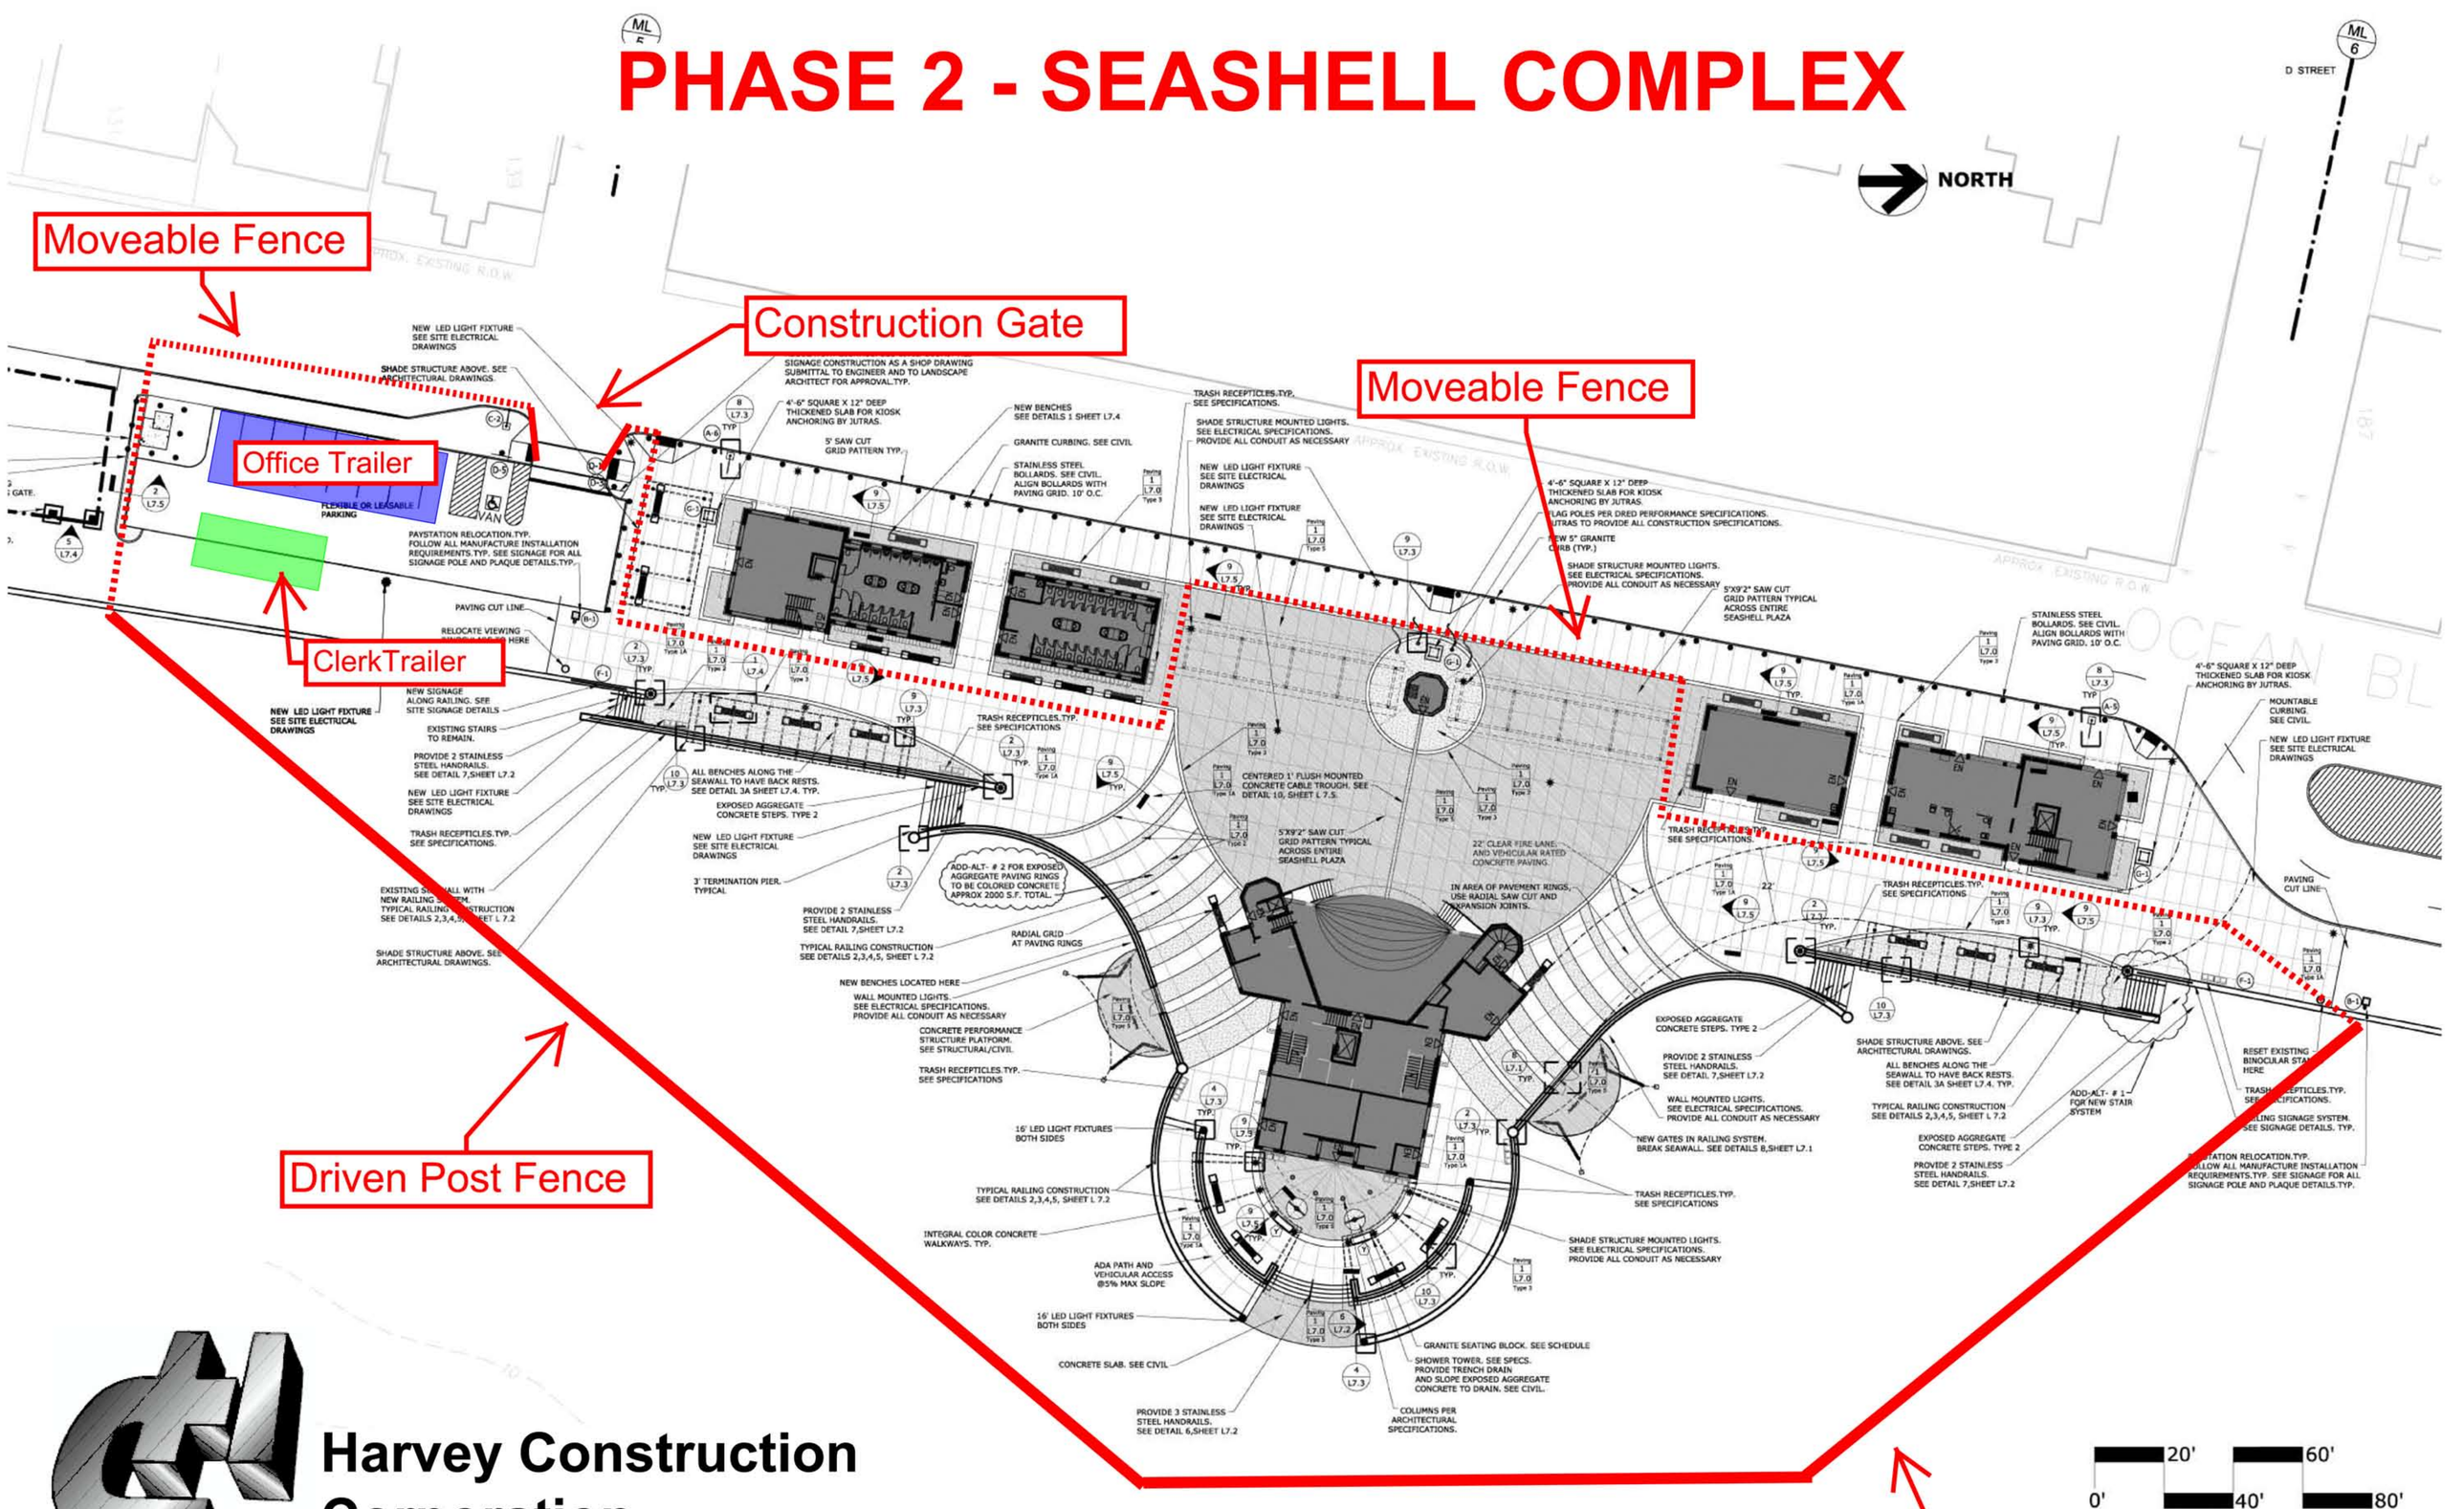

1 SE-Seashell Complex Site Plan
SCALE:1"=20'-0"

Harvey Construction Corporation