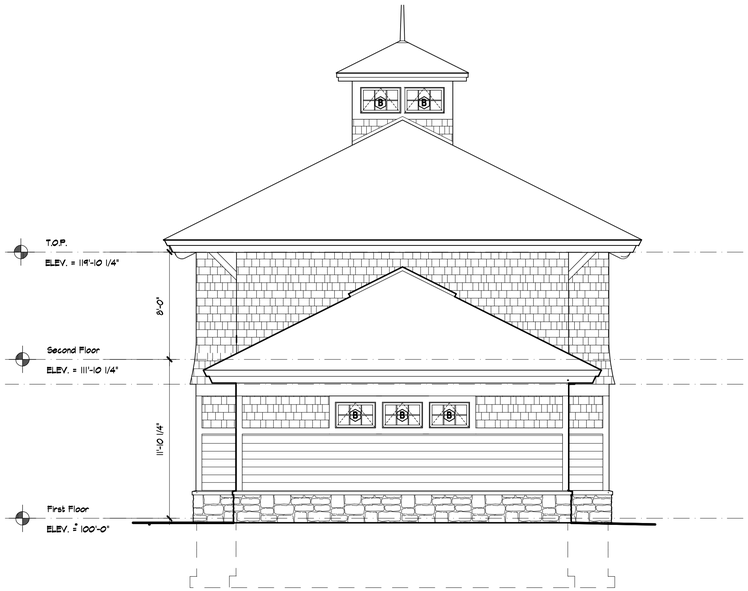

North Elevation

SCALE: 3/16" = 1'-0"

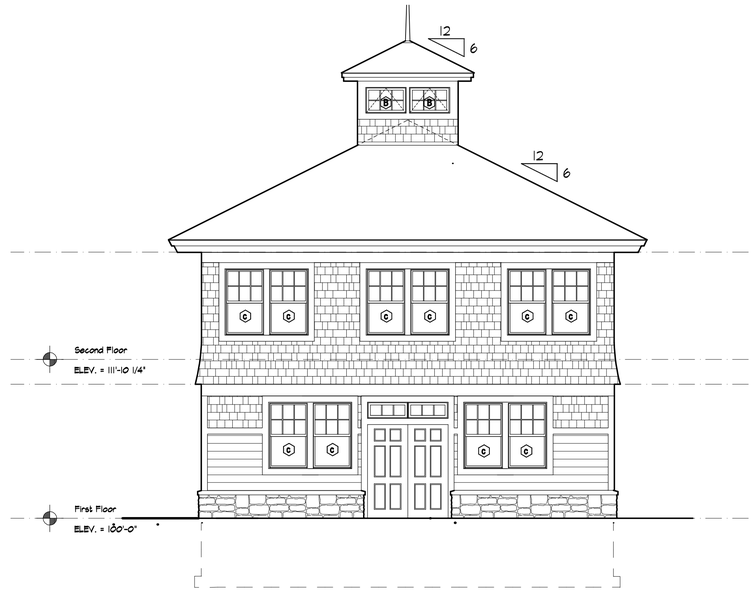

South Elevation

SCALE: 3/16" = 1'-0"

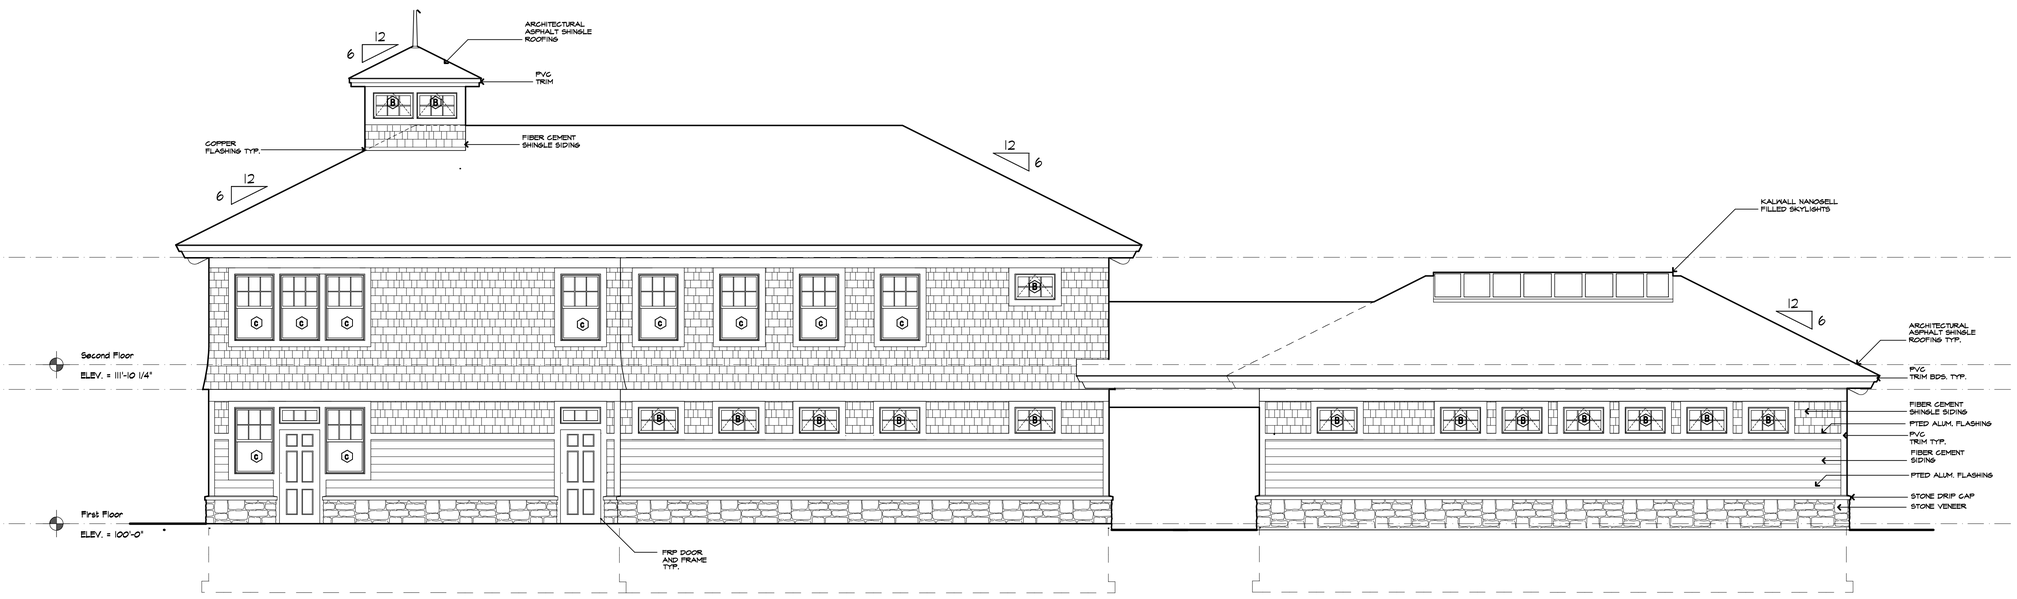

East Elevation

SCALE: 3/16" = 1'-0"

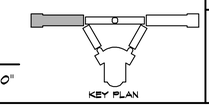

Owners

New Hampshire
Department of Resources
and
Economic Development

SAMYN - D'ELIA ARCHITECTS, P.A.
20 Main Street, Ashland, NH 03217
(603) 968-7133 / fax: (603) 968-3057
sdarchitects.com

Consultants

Landscape Architects and Planners
46 South Main Street PO Box 65
White River Junction, VT 05001
p. 802 649 2718 e. bcb@orw.biz

Vanasse Hangen Brustlin, Inc.
Transportation | Land Development | Environmental Services
Six Bedford Farms Drive, Suite 607
Bedford, New Hampshire 03110
603.644.0888 • FAX 603.644.2385

Foley Buhl Roberts & ASSOCIATES INC
structural engineers
T 603-622-4578
F 603-622-4563
www.fbra.com
500 Commercial Street
Manchester NH 03101

CHARLES P. BUCKLEY
PROFESSIONAL ENGINEER
500 Depot St, Rumney NH
T 603.786.9992 F 603.786.2365

YEATON ASSOCIATES, INC.
86 JACKSON STREET
LITTLETON, NH 03561
1-603-444-6578 FAX 444-2364

J&M LIGHTING DESIGN, INC.
P.O. Box 6584 Kennebunkport, ME 04046
207-967-3223 jul@jmlighting.com
Theatre and Lighting Consultants & Designers

Drawing Set Log

No.	Revision	Date	Appvd.

Drawn by BC | Checked by KD
Scale AS NOTED | Date 12/9/2009

Project Title and Location

Hampton Beach State Park Multi-Phase Redevelopment Project

Hampton, New Hampshire

Key Map

Bid Set

Issued 12.10.2009 - Not for Construction

Project Number: 0912
Sheet of

Drawing Title

South Pavilion Exterior Elevations

Sheet Number

A2.1