HAMPTON BEACH STATE PARK
HAMPTON, NH

PROJECT NO. OPS-2622
TEMPORARY BEACH BERMS

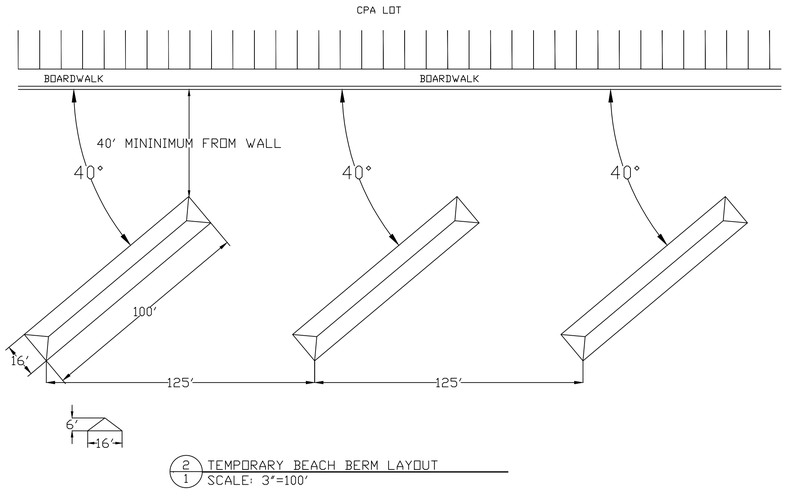

2/1 TEMPORARY BEACH BERM LAYOUT
SCALE: 3"=100'

NOTES:
1. CONSTRUCT 18 TEMPORARY BEACH BERMS FROM EXISTING BEACH SAND APPROXIMATELY 100' X 16' @ 6' HEIGHT AT 40° ANGLE FROM THE WALL.
2. BERMS SHALL BE PARALLEL TO EACH OTHER AND SPACED ~ 125' APART.
3. DO NOT LEAVE DEPRESSIONS ON THE BEACH.
4. DO NOT WORK BELOW HIGH TIDE LINE.
5. WORK SHALL BE COMPLETED NO LATER THAN 2:00 PM OCTOBER 15, 2026.

TEMPORARY BEACH BERMS
HAMPTON BEACH STATE PARK

DATE: AUG 6, 2026
PROJECT #: OPS-2622
SCALE: 1" = 200'
APPROVED BY:
DRAWN BY: EDWARD MUSSEY

NATURAL AND CULTURAL RESOURCES * STATE OF NEW HAMPSHIRE *

STATE OF NEW HAMPSHIRE
DEPARTMENT OF NATURAL AND CULTURAL RESOURCES
CAPITAL PROJECTS & MAINTENANCE

HAMPTON BEACH STATE PARK
HAMPTON, NEW HAMPSHIRE

SHEET
OF