



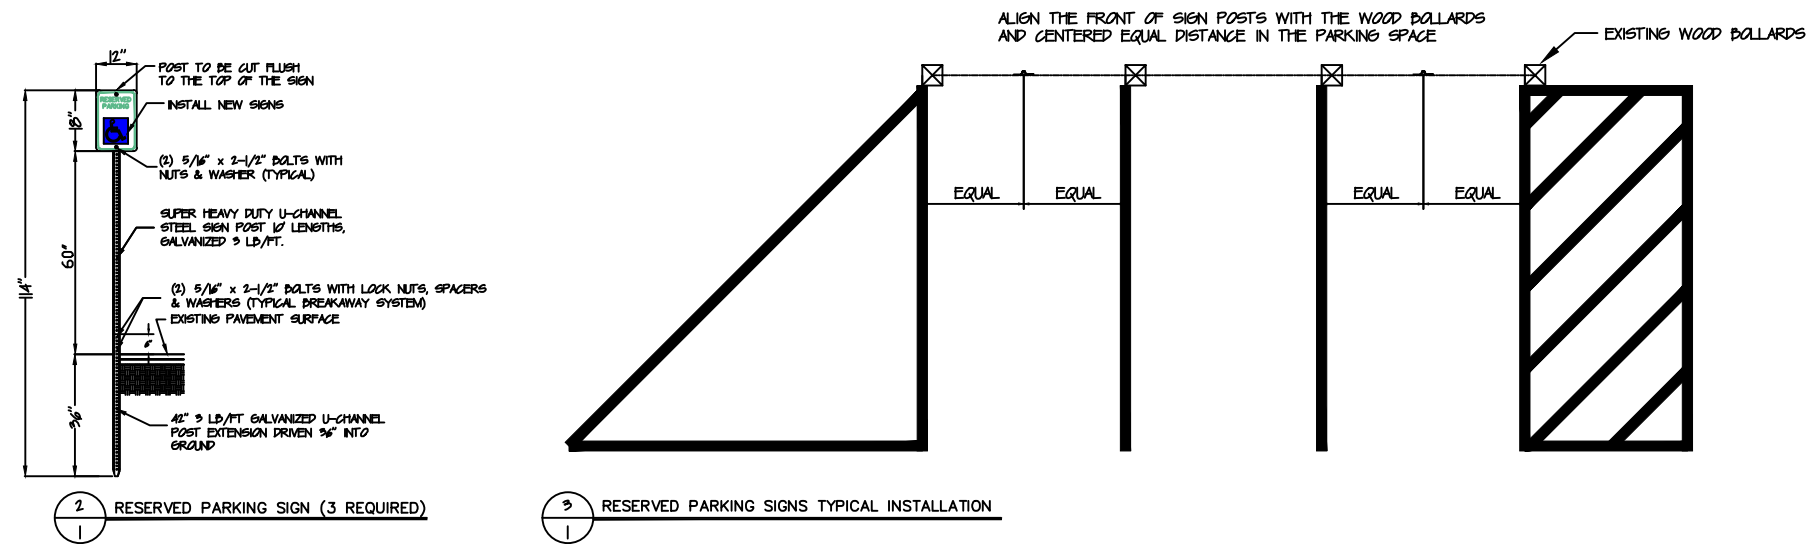

- NOTES:
1. PROVIDE TRAFFIC CONTROL.
 2. CLEAN PARKING LOT PRIOR TO LINE STRIPING.
 3. REPAINT ALL EXISTING PARKING SPACES AND EXISTING LINE STRIPING.
 4. WIDTH "WHITE".
 5. PAINT 5'X5' ADA SYMBOLS WITH BLUE BACKGROUND.
 6. PAINT CROSSWALK.
 7. PAINT PARKING SPACE NUMBERS 12" HEIGHT NUMBERS 1 THRU 103.
 8. INSTALL NEW RESERVED PARKING SIGNS AND U-CHANNEL POSTS.

NORTH HAMPTON STATE BEACH		DATE	3/9/2021
APPROVED BY:	PROJECT #	PR-2103	SCALE:
			EDWARD MUSSEY

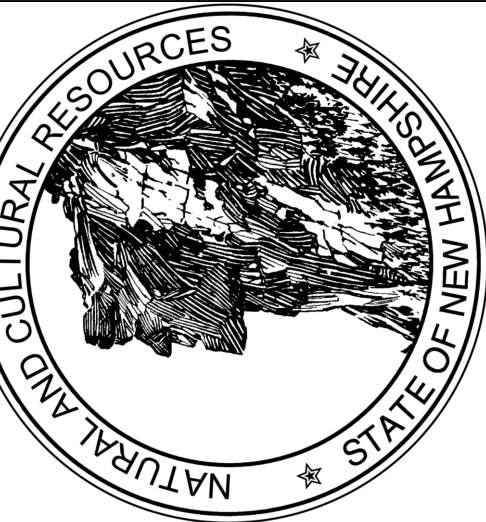

STATE OF NEW HAMPSHIRE DEPARTMENT OF NATURAL AND CULTURAL RESOURCES	PLANNING AND DEVELOPMENT SECTION
NORTH HAMPTON STATE BEACH NORTH HAMPTON, NEW HAMPSHIRE	