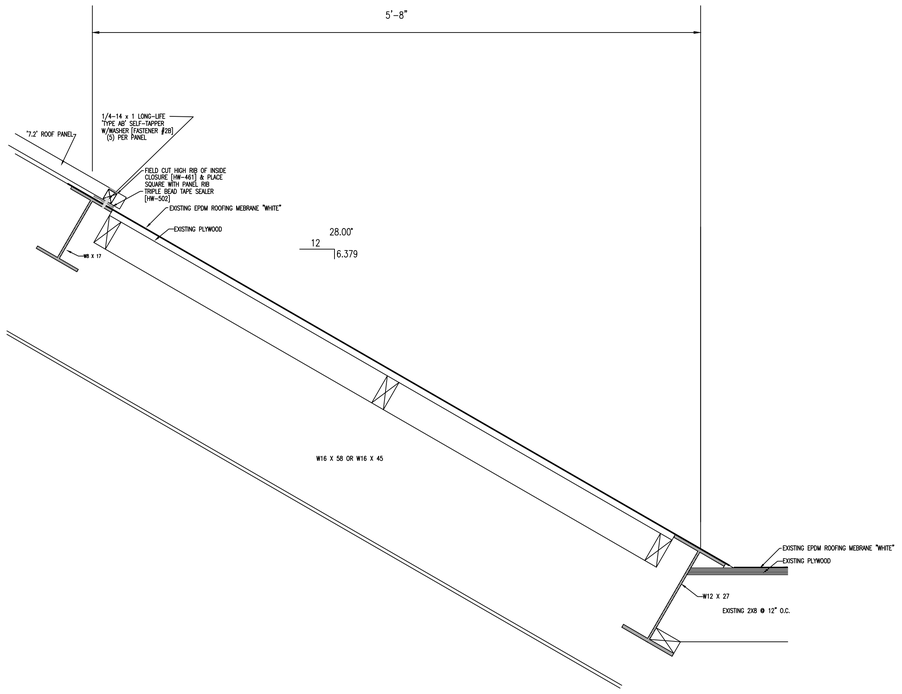

1/2 7.2 + EPDM TRANSITION
1-1/2" = 1'-0"

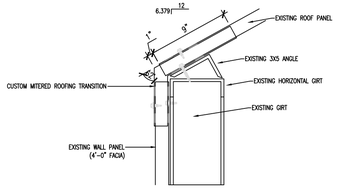

2/2 EXISTING EAVE DETAIL
1-1/2" = 1'-0"

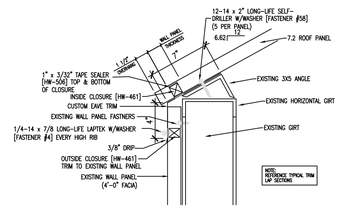

3/2 ALTERNATE EAVE DETAIL
1-1/2" = 1'-0"

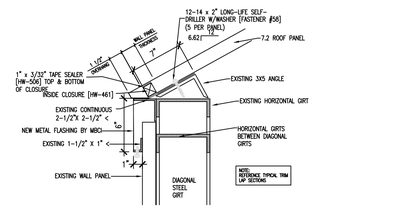

4/2 EXISTING EAVE DETAIL 2
1-1/2" = 1'-0"

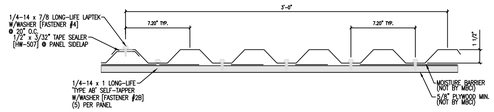

5/2 7.2 FASTENER SPACING OVER PLYWOOD ROOF DECK
1-1/2" = 1'-0"

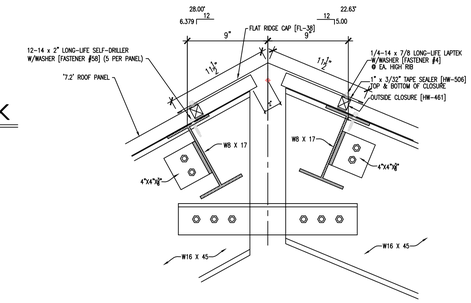

7/2 RIDGE CAP
1-1/2" = 1'-0"

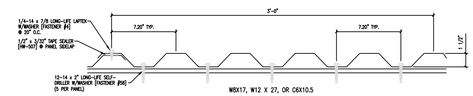

6/2 7.2 FASTENER SPACING @ PANEL ENDS + INTERMEDIATE SUPPORTS
1-1/2" = 1'-0"

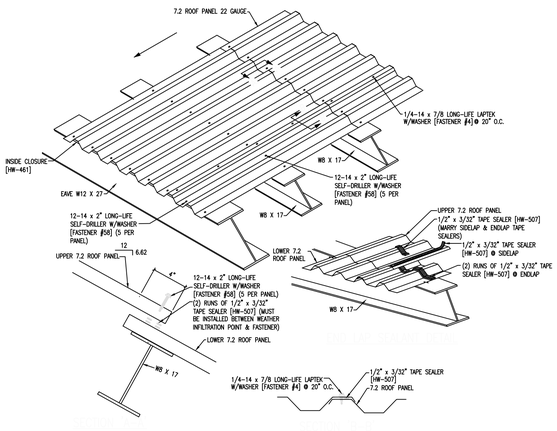

8/2 7.2 PANEL END LAPS
NOT TO SCALE

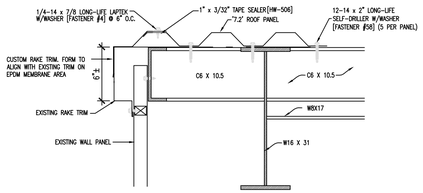

9/2 CUSTOM RAKE DETAIL
1-1/2" = 1'-0"

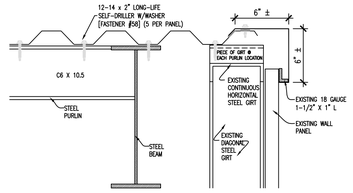

10/2 RAKE DETAIL
1-1/2" = 1'-0"

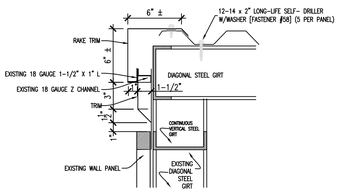

11/2 EXISTING RAKE DETAIL
1-1/2" = 1'-0"

NOTES:
1. REMOVE EXISTING METAL ROOF PANELS.
2. INSTALL NEW MBCI 7.2 PANELS 22 GAUGE IN ACCORDANCE TO MANUFACTURER'S INSTRUCTIONS FOR HIGH WIND AREAS.
3. INSPECT EPDM ROOFING, REPAIR OR REPLACE AS REQUIRED.
4. REMOVE EXISTING ASPHALT SHINGLE ROOFING.
5. INSTALL NEW ASPHALT SHINGLE ROOFING IN ACCORDANCE WITH MANUFACTURER'S INSTRUCTIONS FOR HIGH WIND AREAS.

METAL & ASPHALT SHINGLE ROOF REPLACEMENT
CANNON MTN. AERIAL TRAMWAY SUMMIT BUILDING

DATE: OCT 15, 2021
PROJECT # CAP-2139
SCALE 1-1/2" = 1'-0"
APPROVED BY:
DRAWN BY: EDWARD MUSSEY

NATURAL AND CULTURAL RESOURCES * STATE OF NEW HAMPSHIRE *

STATE OF NEW HAMPSHIRE
DEPARTMENT OF NATURAL AND CULTURAL RESOURCES
OPERATIONS PLANNING & PROJECT MANAGEMENT

FRANCONIA NOTCH STATE PARK
LOCATION, NEW HAMPSHIRE

SHEET 2 OF 4