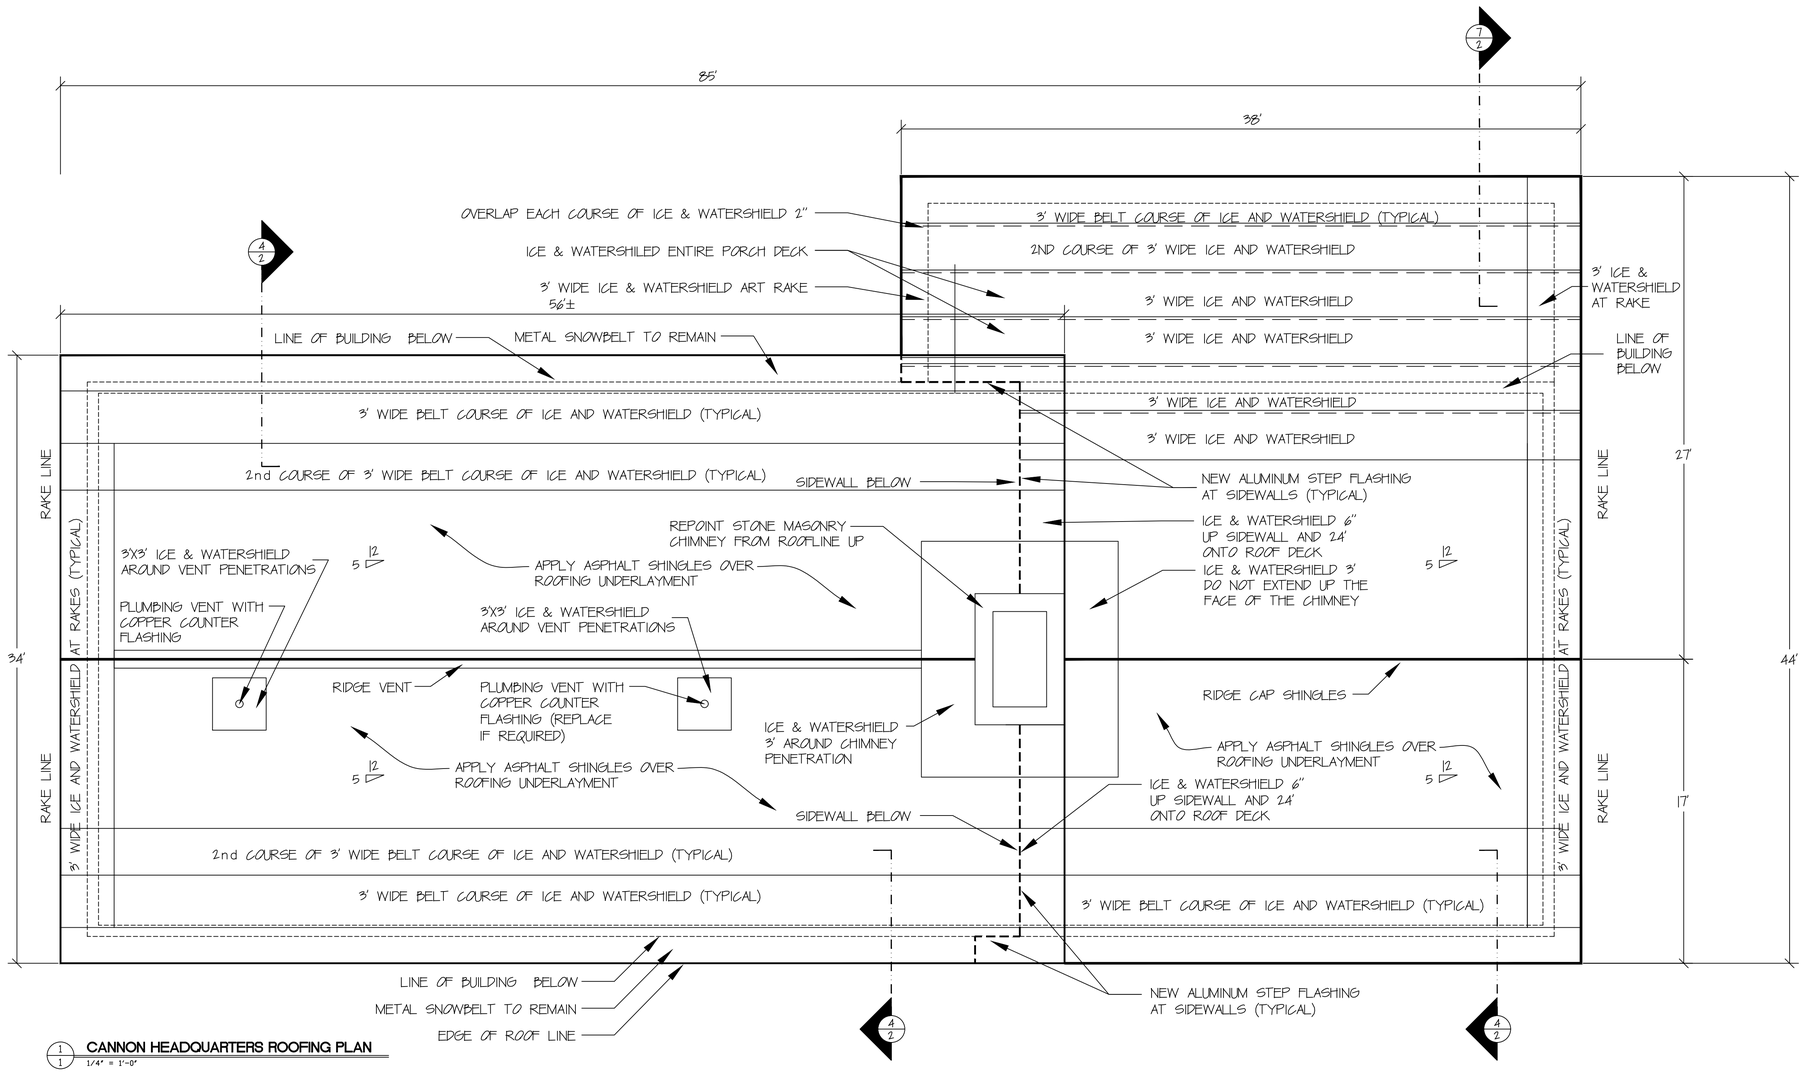

1/1 CANNON HEADQUARTERS ROOFING PLAN
1/4" = 1'-0"

2/1 CANNON HEADQUARTERS
1/4" = 1'-0"

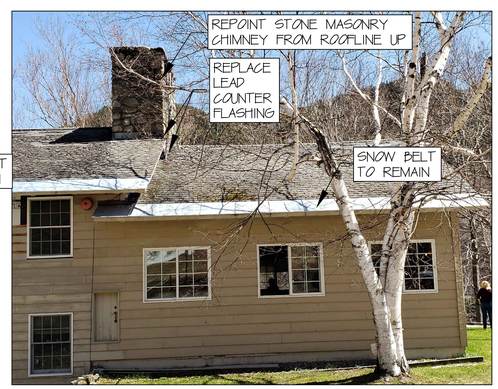

3/1 CANNON HEADQUARTERS LOWER ROOF
1/4" = 1'-0"

4/1 CANNON HEADQUARTERS REAR OF BUILDING
1/4" = 1'-0"

NOTES:
1. STRIP AND REMOVE ALL ASPHALT SHINGLE ROOFING MATERIALS IN AREAS AS INDICATED.
2. INSPECT AND REPAIR WOOD ROOF DECK.
3. INSTALL ALUMINUM DRIP EDGE.
4. INSTALL ICE & WATERSHIELD.
5. INSTALL 30LB FELT OR SYNTHETIC ROOF UNDERLAYMENT OVER ENTIRE ROOF DECK.
6. INSTALL ASPHALT SHINGLES AND RIDGE CAP SHINGLES.
7. INSTALL RIDGE VENT IN AREA INDICATED.

ASPHALT SHINGLE ROOF REPLACEMENT
CANNON MOUNTAIN HEADQUARTERS

DATE: SEP 1, 2022
PROJECT #: CAP-22105
SCALE: N/A
APPROVED BY:
DRAWN BY: EDWARD MUSSEY

STATE OF NEW HAMPSHIRE
DEPARTMENT OF NATURAL AND CULTURAL RESOURCES
PLANING AND DEVELOPMENT SECTION

CANNON MOUNTAIN SKI AREA
FRANCONIA, NEW HAMPSHIRE

SHEET
OF 2